THIS DRAWING IS FOR GENERAL REFERENCE PURPOSES ONLY. FOR PRECISE DETAILS REFER TO THE APPROPRIATE TITLE DOCUMENTS - CONSTRUCTION / SERVICE DRAWINGS.

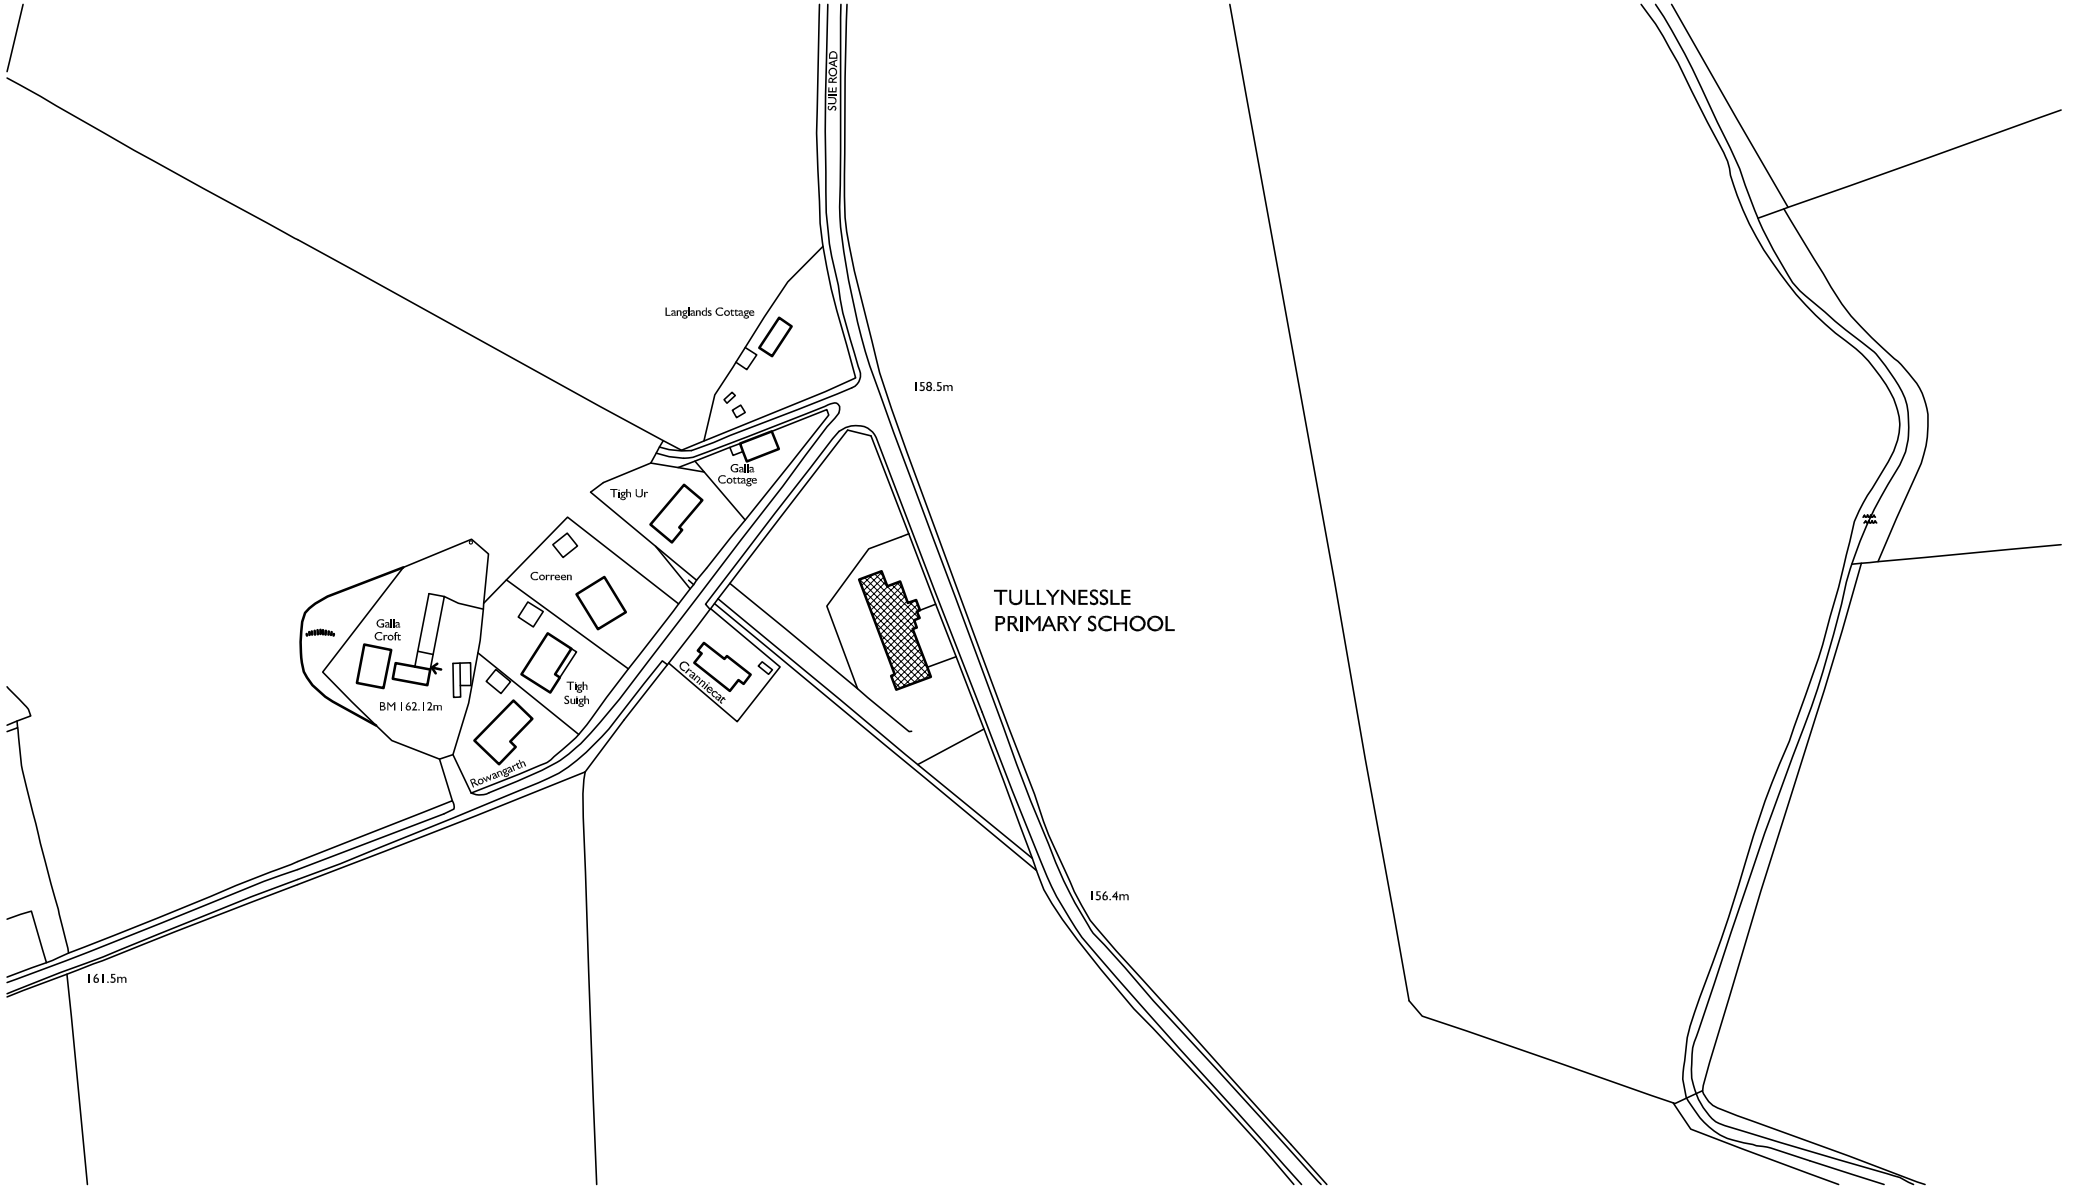

Location Plan

(c) Crown Copyright. All rights reserved Aberdeenshire Council : 0100020767.

Revised 17th July 2023
Revised 28th March 2013

Scale 1:2500 OS Ref

ASSET REGISTER DRAWING 1 of 1

Asset ID 00013295 rs

Date Drawn 9 April 99 By WES

Tullynessle Primary School
Tullynessle, Alford, AB33 8QN

Confirm Ref PMS0010982

Aberdeenshire
COUNCIL
Property and Facilities Managemen
Woodhill House Westburn Road Aberdeen AB16 5GB Tel. (01467) 620981 Fax (01224) 66447(

Part of the **Infrastructure Services**

THIS DRAWING IS FOR GENERAL REFERENCE PURPOSES ONLY. FOR PRECISE DETAILS REFER TO THE APPROPRIATE TITLE DOCUMENTS - CONSTRUCTION / SERVICE DRAWINGS.

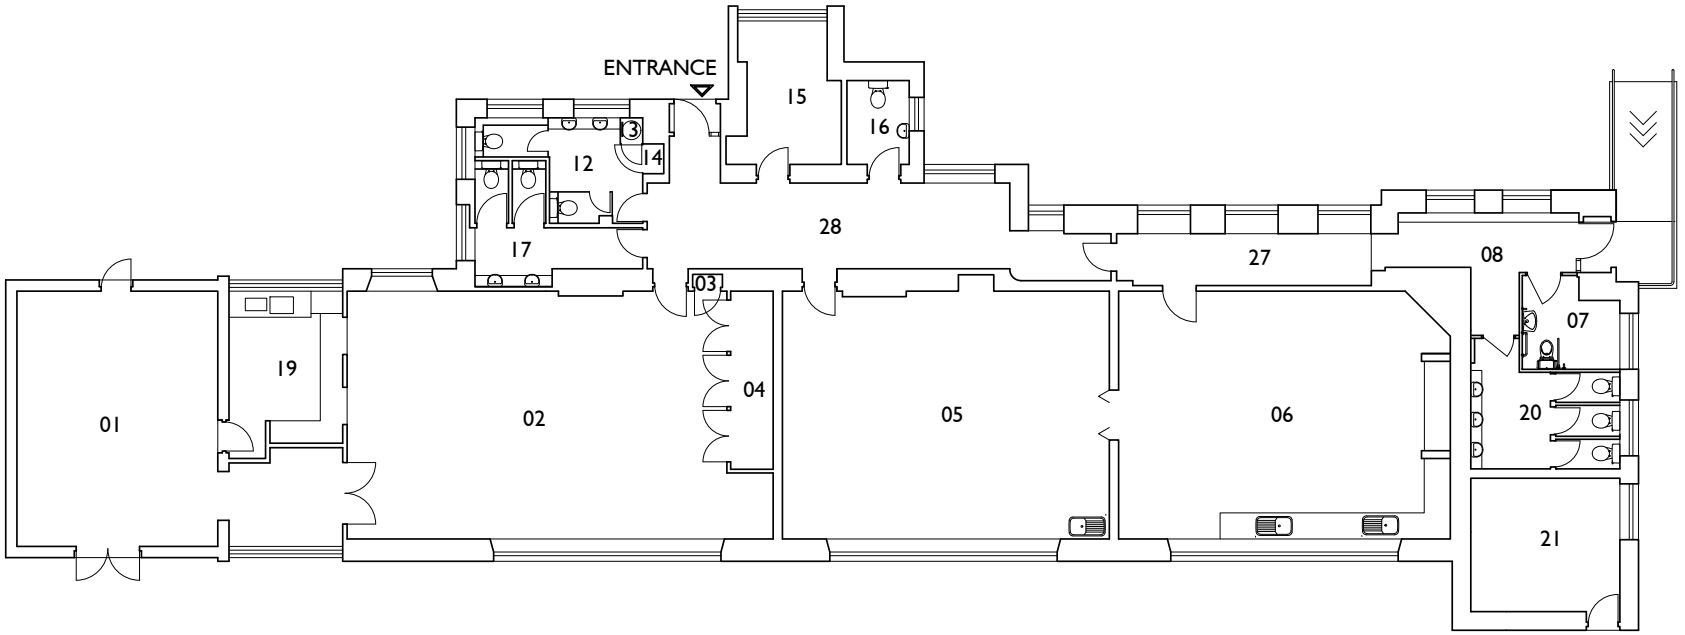

Floor Plan

(c) Crown Copyright. All rights reserved Aberdeenshire Council : 0100020767.

Revised 17th July 2023
Revised 28th March 2013

Scale NTS OS Ref

ASSET REGISTER DRAWING 1 of 2

Asset ID 00013295 rf

Date Drawn 9 April 99 By WES

Tullynessle Primary School
Tullynessle, Alford, AB33 8QN

Confirm Ref PMS0010982

Aberdeenshire
COUNCIL
Property and Facilities Management
Woodhill House Westburn Road Aberdeen AB16 5GB Tel. (01467) 620981 Fax (01224) 664470

Part of the Infrastructure Services

THIS DRAWING IS FOR GENERAL REFERENCE PURPOSES ONLY. FOR PRECISE DETAILS REFER TO THE APPROPRIATE TITLE DOCUMENTS - CONSTRUCTION / SERVICE DRAWINGS.

Tullynessle Primary School - Record Floor Plan

Educational Areas

Room Number	Room Description	sqm
Main Building		
01	Store	44.9
02	Dining/general purpose room	69.7
03	Store	0.3
04	Store	5.4
05	Classroom	58.4
06	Nursery	58.4
08	Nursery Cloaks	10.3

Ancillary Areas

Room Number	Room Description	sqm
Main Building		
07	Disabled toilet	5.8
12	Boys toilet	8.7
13	Cyclinder CPD	0.4
14	Switchgear	0.5
15	Office/staffroom	9.8
16	Staff toilet	3.7
17	Girls Toilet	9.4
19	Servery	12.8
20	Girls toilets	11.5
21	Plantroom	14.6

Circulation Areas

Room Number	Room Description	sqm
Main Building		
28	Corridor	27.7
27	Corridor	9.4

Main BuildingTotal Educational Area = 247.4

Main Building Total Ancillary Area = 77.2

Main Building Total Circulation Area = 27.7

Total Gross Internal Floor Areas
Main Building = 390.2

Floor Plan - Text

(c) Crown Copyright. All rights reserved Aberdeenshire Council : 0100020767.

Revised 17th July 2023
Revised 28th March 2013

Scale NTS OS Ref
ASSET REGISTER DRAWING 2 of 2
Asset ID 00013295 rf

Date Drawn 9 April 99 By WES
Tullynessle Primary School
Tullynessle, Alford, AB33 8QN
Confirm Ref PMS0010982

Aberdeenshire COUNCIL
Property and Facilities Management
Woodhill House Westburn Road Aberdeen AB16 5GB Tel. (01467) 620981 Fax (01224) 664470
Part of the Infrastructure Services